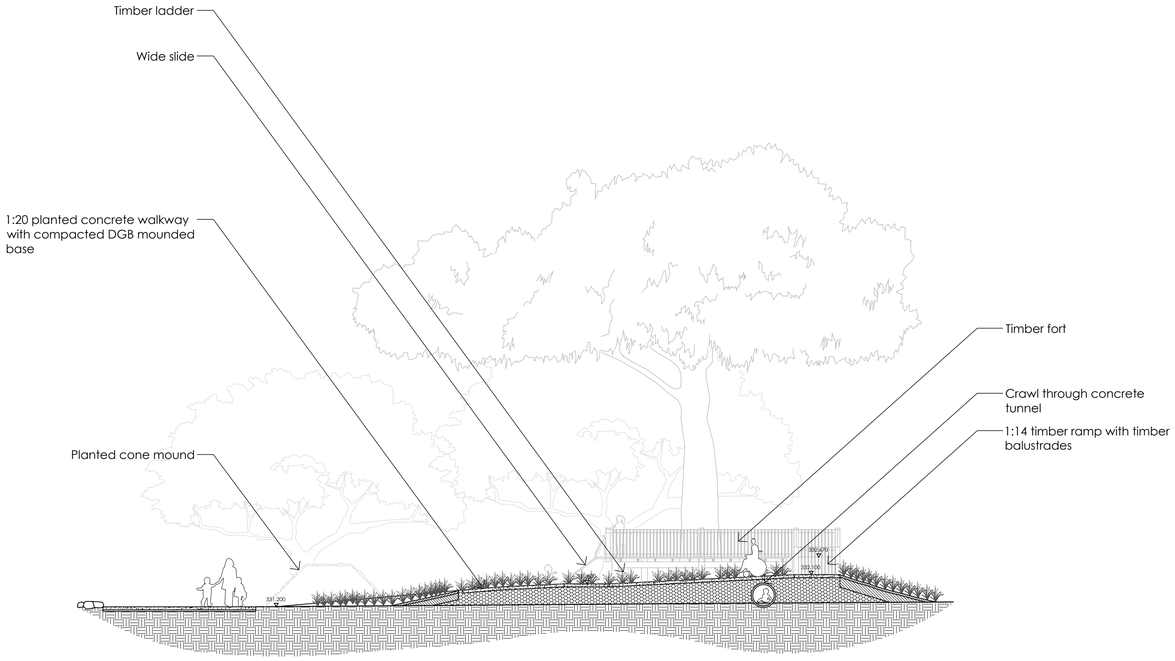

1 SECTION A-A
SCALE 1:100

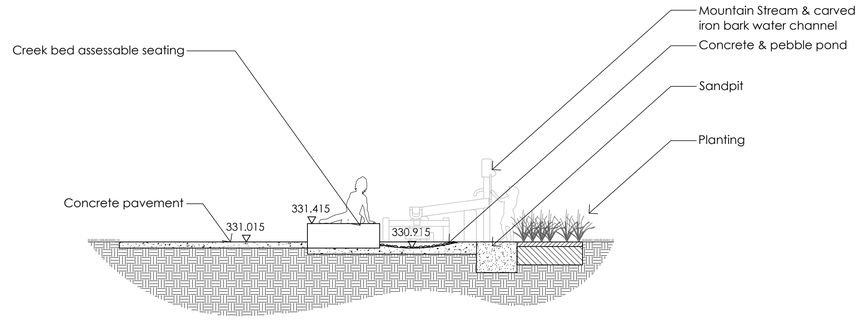

3 SECTION C-C
SCALE 1:50

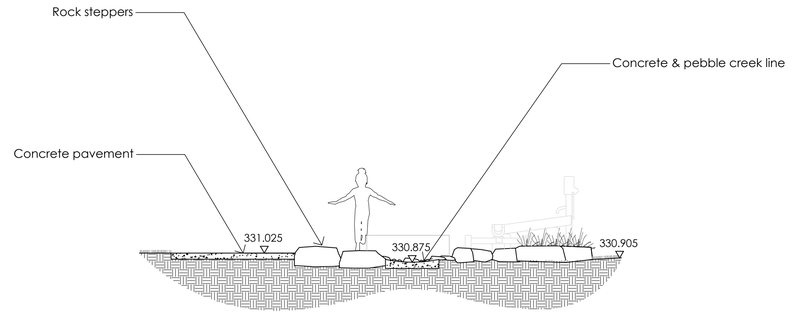

4 SECTION D-D
SCALE 1:50

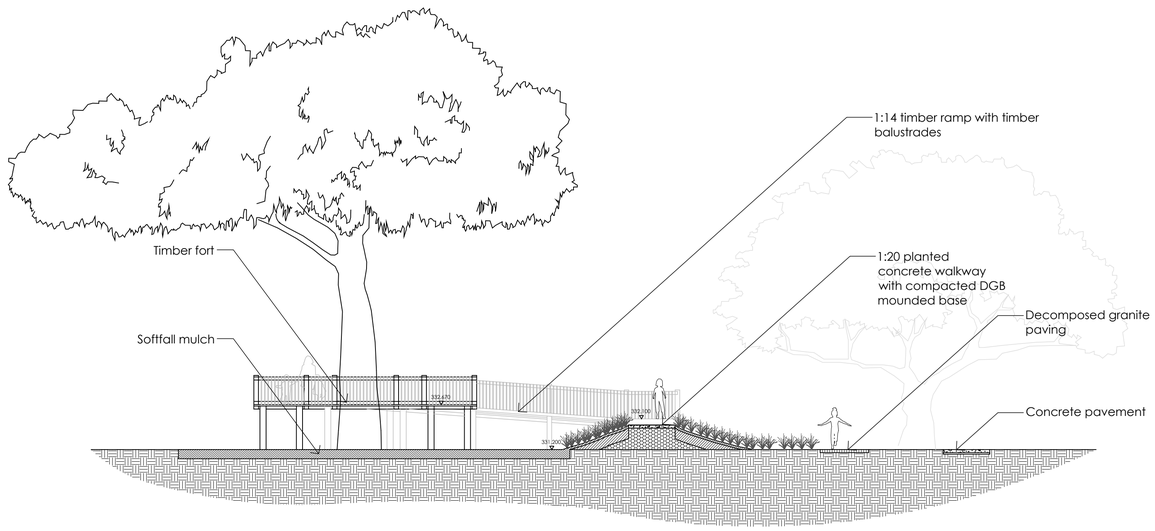

2 SECTION B-B
SCALE 1:100

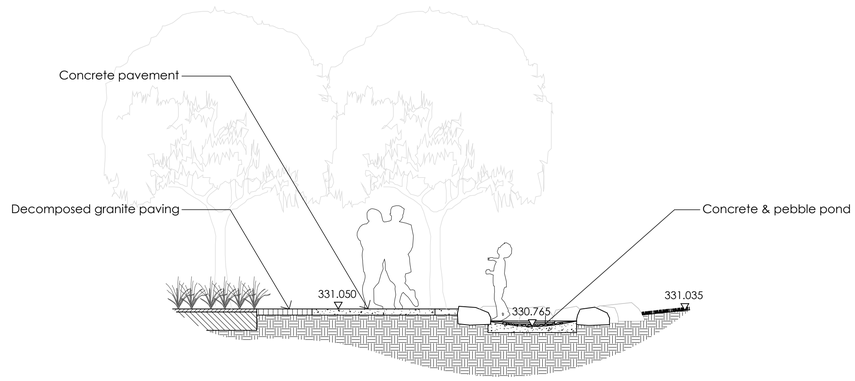

5 SECTION E-E
SCALE 1:50

A1

sala4D
landscape architecture · urban design

LANDSCAPE ARCHITECT

© sala4D 2020 All rights reserved.

KEY PLAN

DATE	DESCRIPTION	REV
-	-	-
-	-	-
-	-	-
-	-	-
-	-	-
-	-	-
-	-	-
-	-	-
-	-	-
-	-	-
-	-	-

REVISIONS

COOTAMUNDRA-GUNDAGAI
REGIONAL COUNCIL

CLIENT

ARCHITECT

ALBERT PARK LIVVI'S PLACE

PROJECT

DRAFT TENDER
DOCUMENTATION

PURPOSE OF DRAWING

SECTIONS

DRAWING TITLE

NORTH SCALE BAR

SCALE	AS SHOWN @ A1	DRAWN BY	RS
DATE	18/03/2021	CHECKED BY	SA
JOB NO.	J000029	APPROVED BY	SA

DRAWING NO.	REVISION
L-500	-

DRAWING INFORMATION